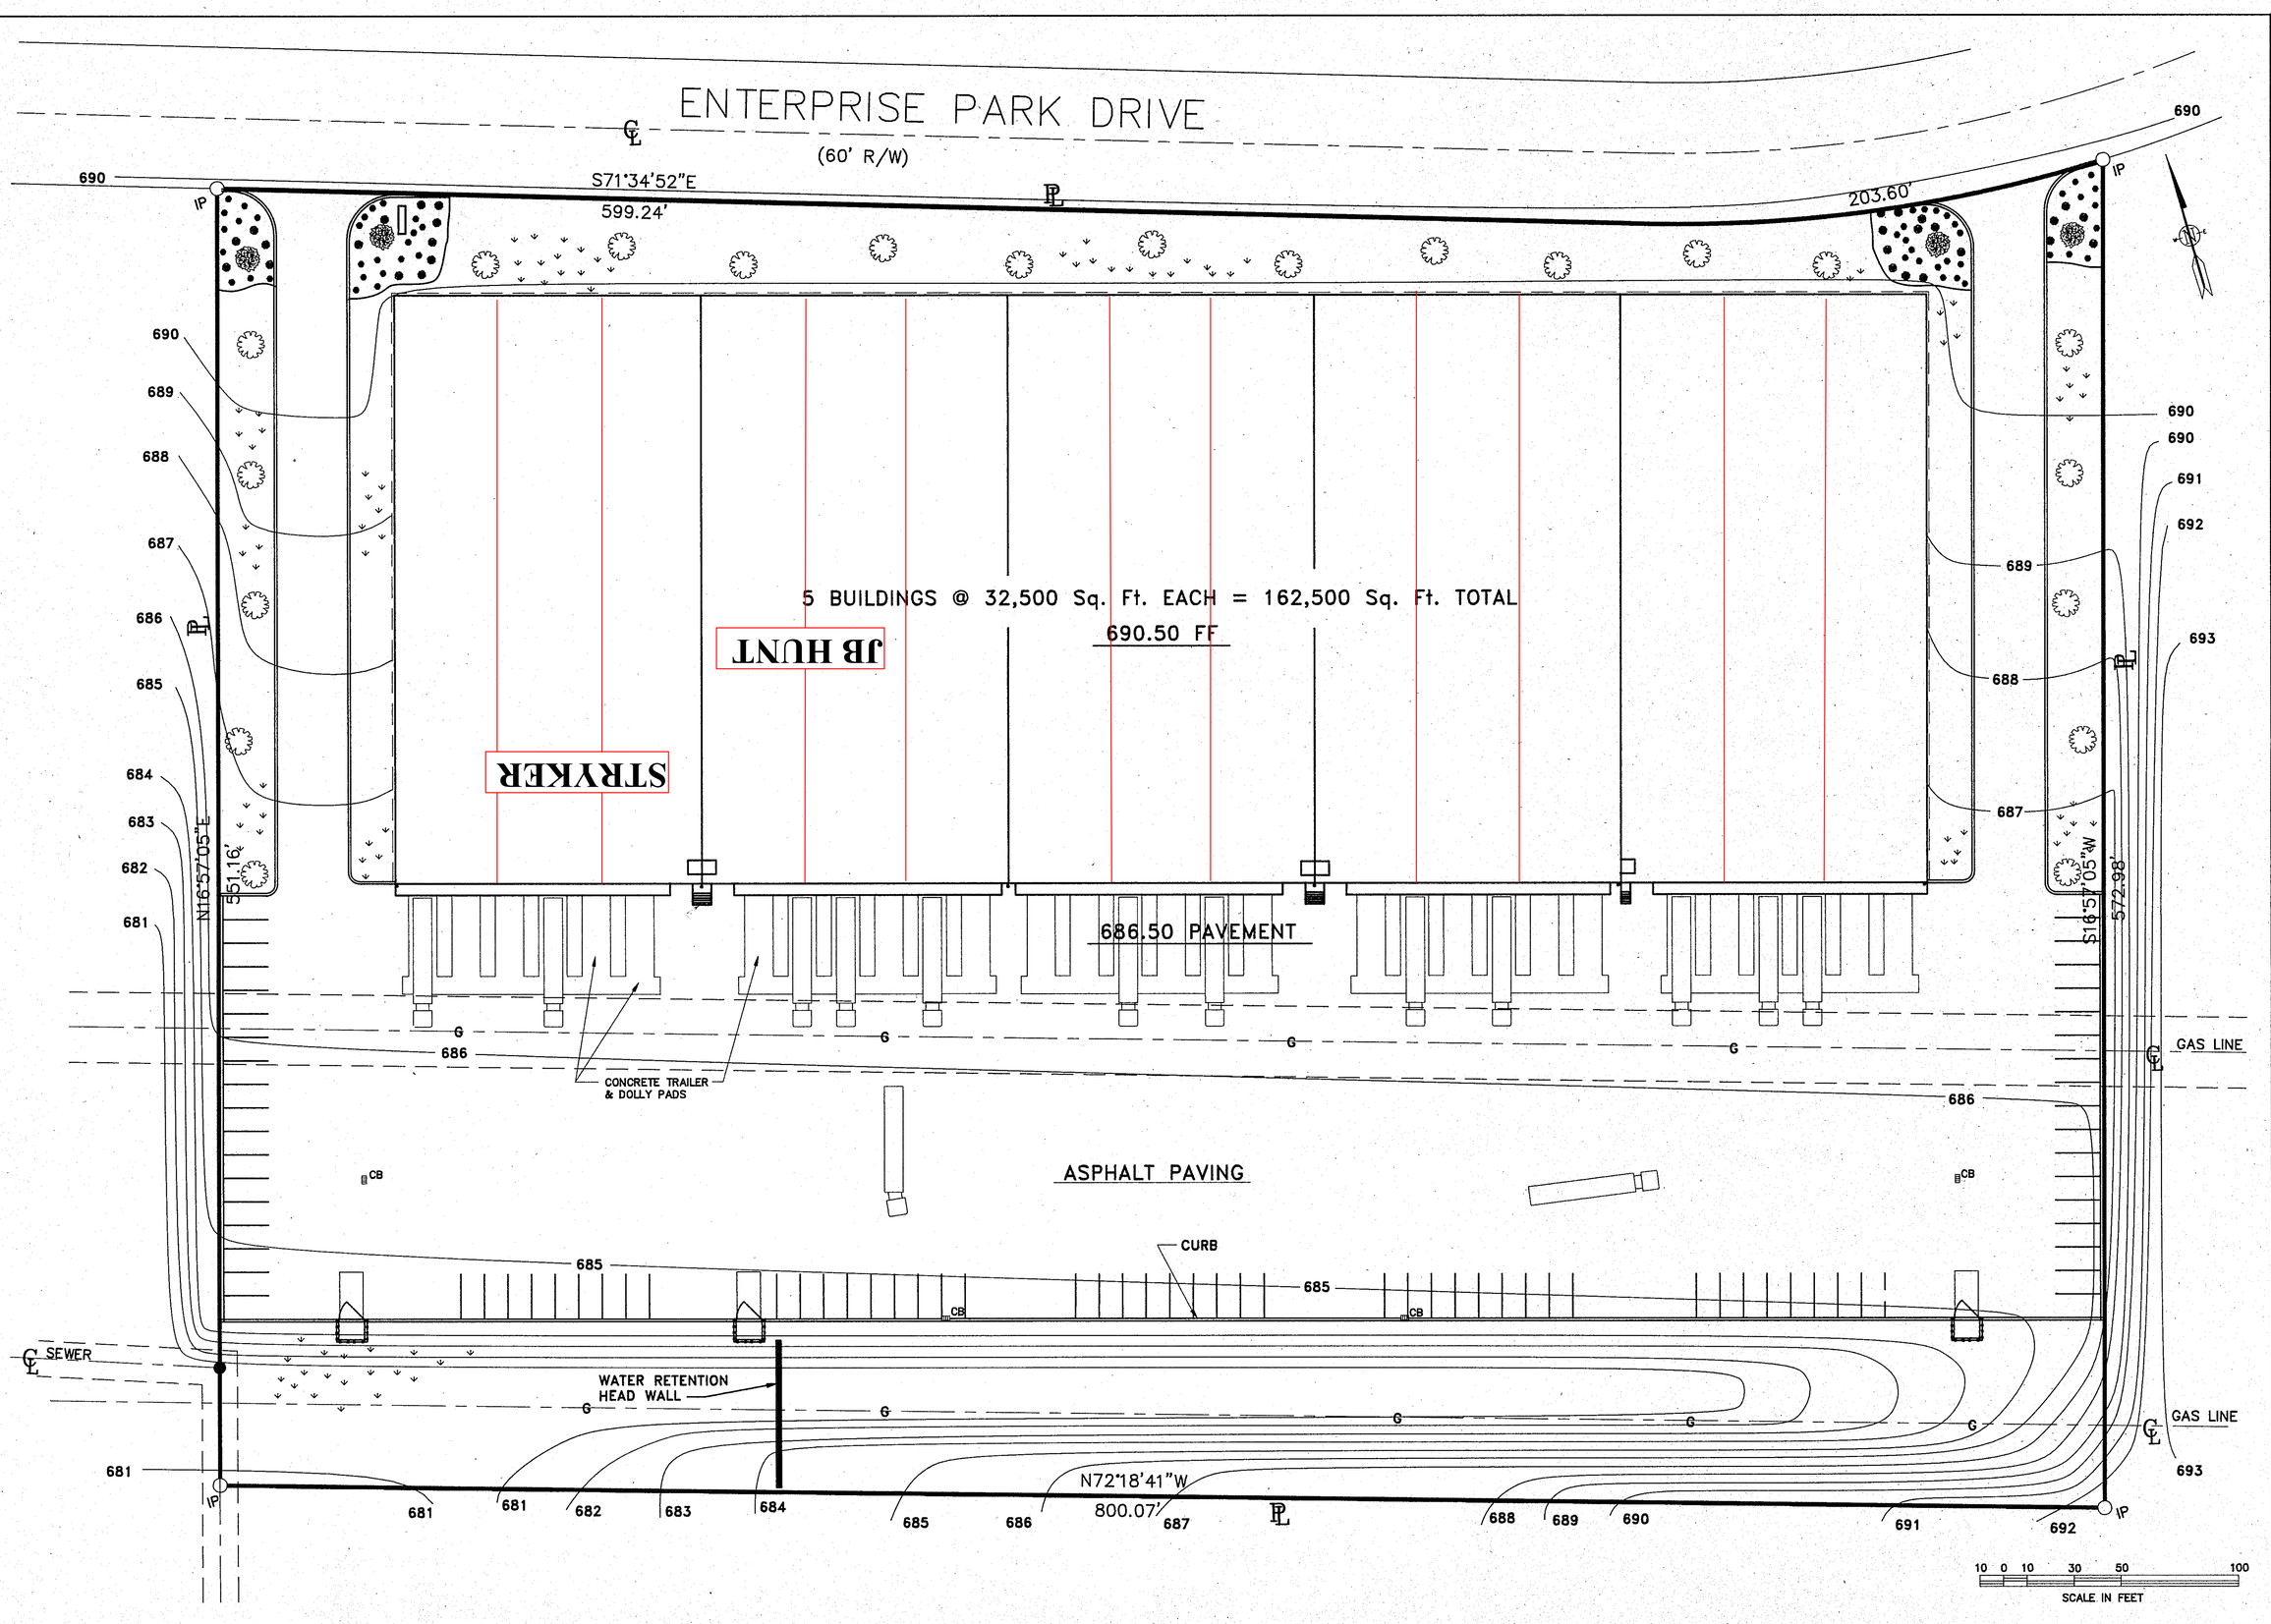

Revisions

Drawn By: GES | Job No. :
Date: 11-2-89 | CAD File Name: C-4A
Scale: 1"=30' | Plot Scale: 1"=30'
Approved By: | Plot Date: 11-15-89

Structural & Mechanical Engineering
1309 Appling Street
Chattanooga, TN. 37406
(615) 629-5830

DELIVERED NOV 16 1989

EDWARDS ENGINEERS & ASSOCIATES, INC.

SITE GRADING PLAN
BONNY OAKS WAREHOUSE PARK
JOHN PAULEY & ASSOCIATES
CHATTANOOGA, TENNESSEE

DWG. NO.
C-4